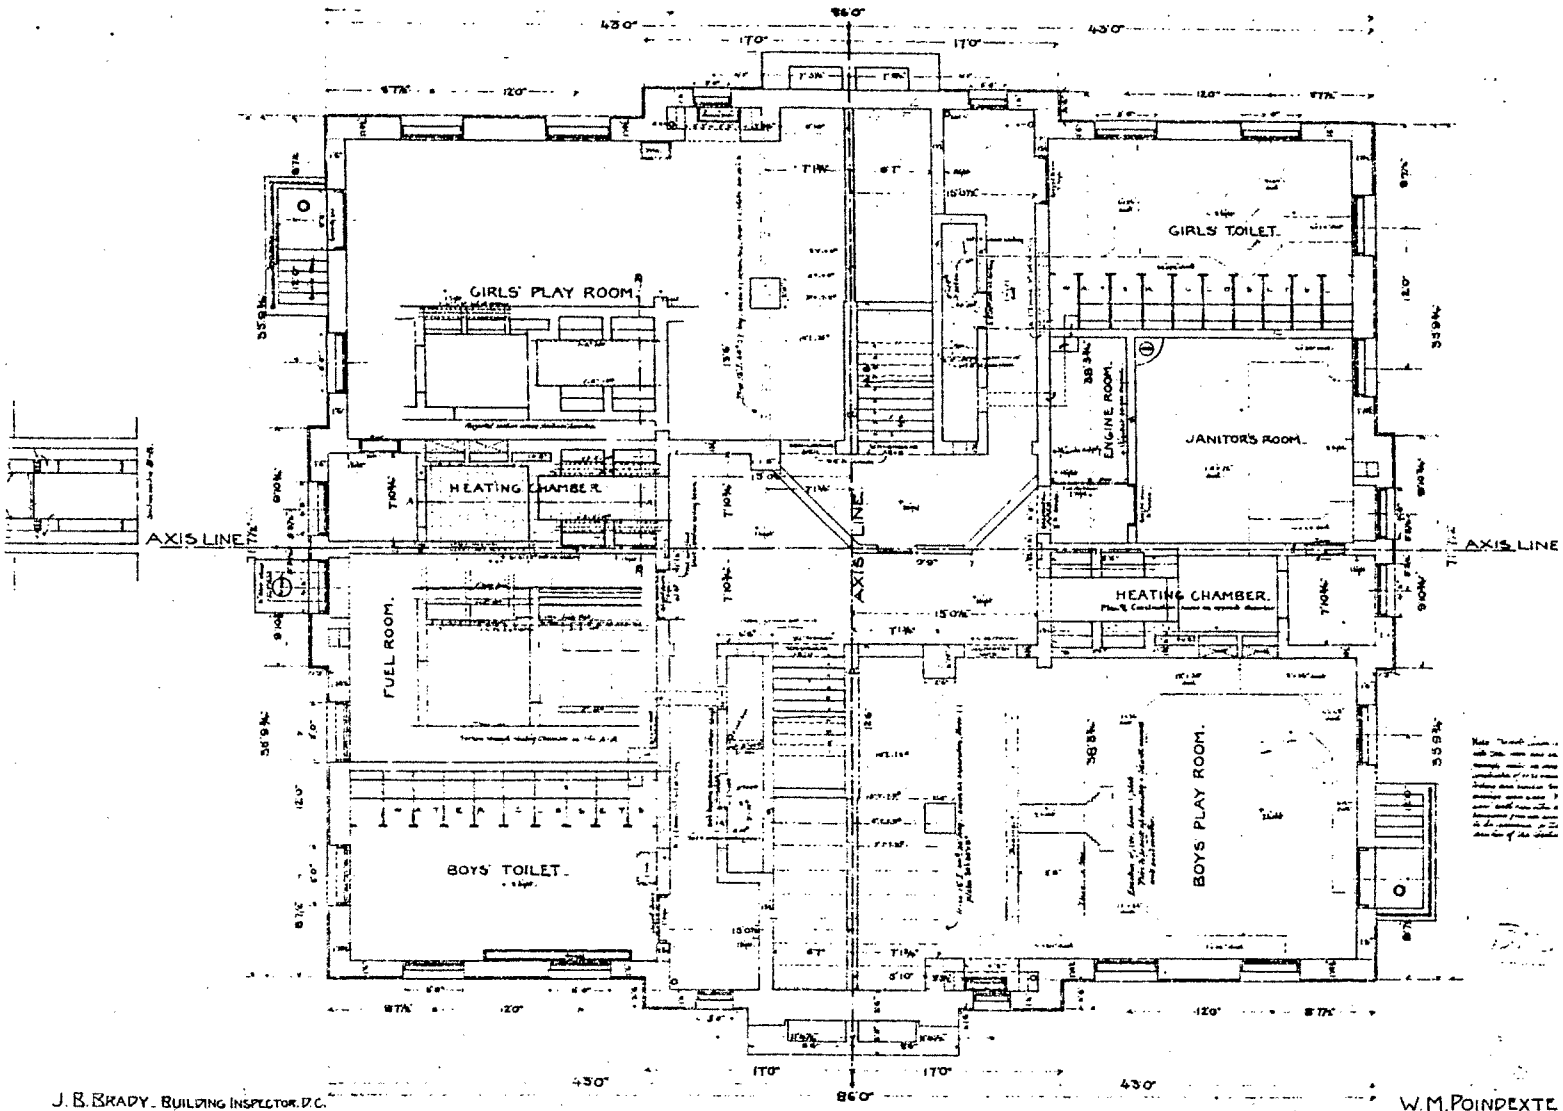

J. B. BRADY, BUILDING INSPECTOR, D.C.

W. M. POINDEXTER

BASEMENT PLAN.

Scale ¼"=1 ft.

ORIGINAL TRACING

RETURN TRACINGS TO PLAN FILES