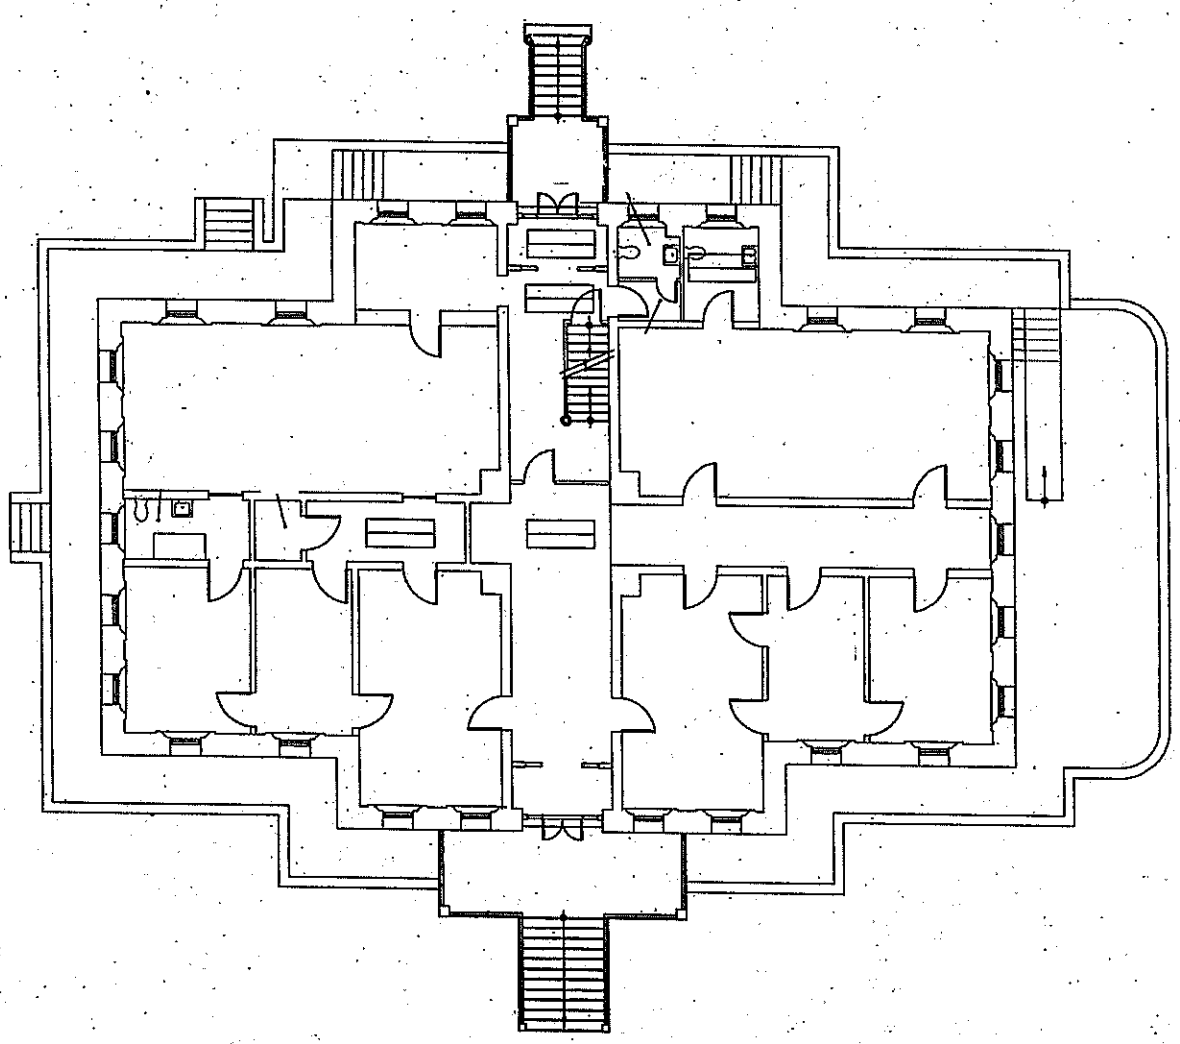

FIRST FLOOR
1/8" = 1'-0"

N

PROJECT DRAWINGS

FIRST FLOOR PLAN

THE DISTRICT OF COLUMBIA

bbw

OFFICE OF PROPERTY MANAGEMENT
OF THE DISTRICT OF COLUMBIA

A-2

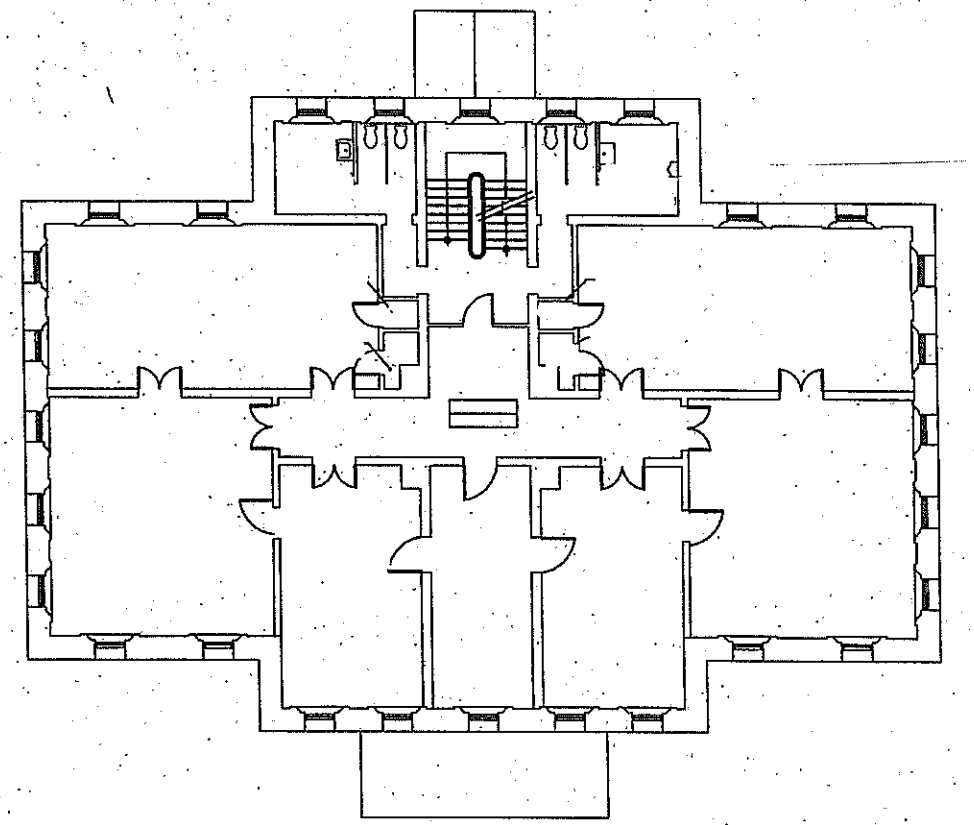

SECOND FLOOR
1/8" = 1'-0"

DESIGNED	DTK
DRAWN	W.P./[illegible]
CHECKED	DTK
CLASSIFICATION	
REVISION	DATE
DESCRIPTION	BY
APP.	
PROJECT DRAWINGS	
SECOND FLOOR PLAN	
THE DISTRICT OF COLUMBIA	
DRAWING NO.	A-3
REGISTRATION NO.	
DATE	
ARCHITECT	
DATE	
bbw	
OFFICE OF PROPERTY MANAGEMENT OF THE DISTRICT OF COLUMBIA	
BUILDING NO.	[illegible]
PROJECT NO.	
DATE	11-21-01
SHEET	OF

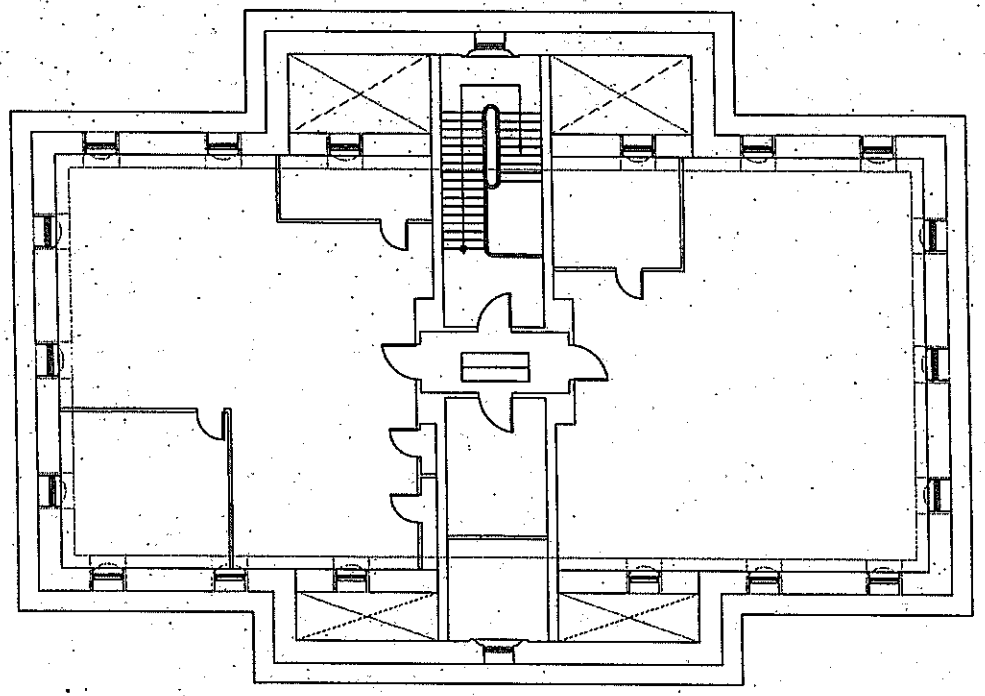

THIRD FLOOR
1/8" = 1'-0"

N

PROJECT DRAWINGS

THIRD FLOOR PLAN

THE DISTRICT OF COLUMBIA

A-4

bbw

OFFICE OF PROPERTY MANAGEMENT
OF THE DISTRICT OF COLUMBIA

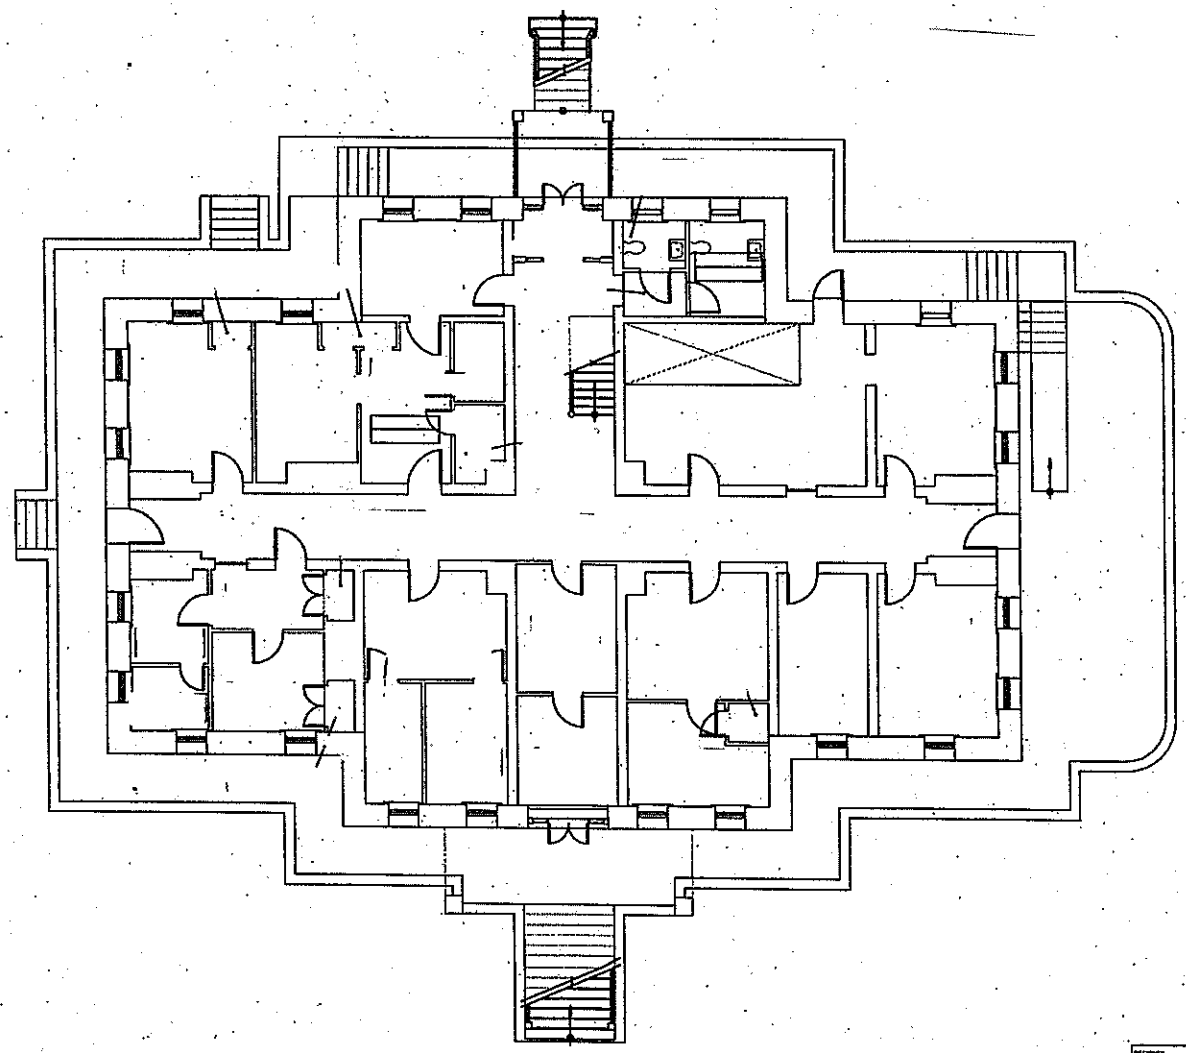

BASEMENT
1/8" = 1'-0"

N

DESIGNED	OTE		
DRAWN	WLF/AMB		
CHECKED	ESW		
CERTIFICATION	REVISION	DATE	DESCRIPTION

PROJECT DRAWINGS

BASEMENT FLOOR PLAN

THE DISTRICT OF COLUMBIA

921 PENNSYLVANIA AVENUE SE – WASHINGTON, DC

bbw

OFFICE OF PROPERTY MANAGEMENT
OF THE DISTRICT OF COLUMBIA

DRAWING NO.

A-1

BUILDING NO.

PROJECT NO.

DATE 11-21-01

SHEET OF