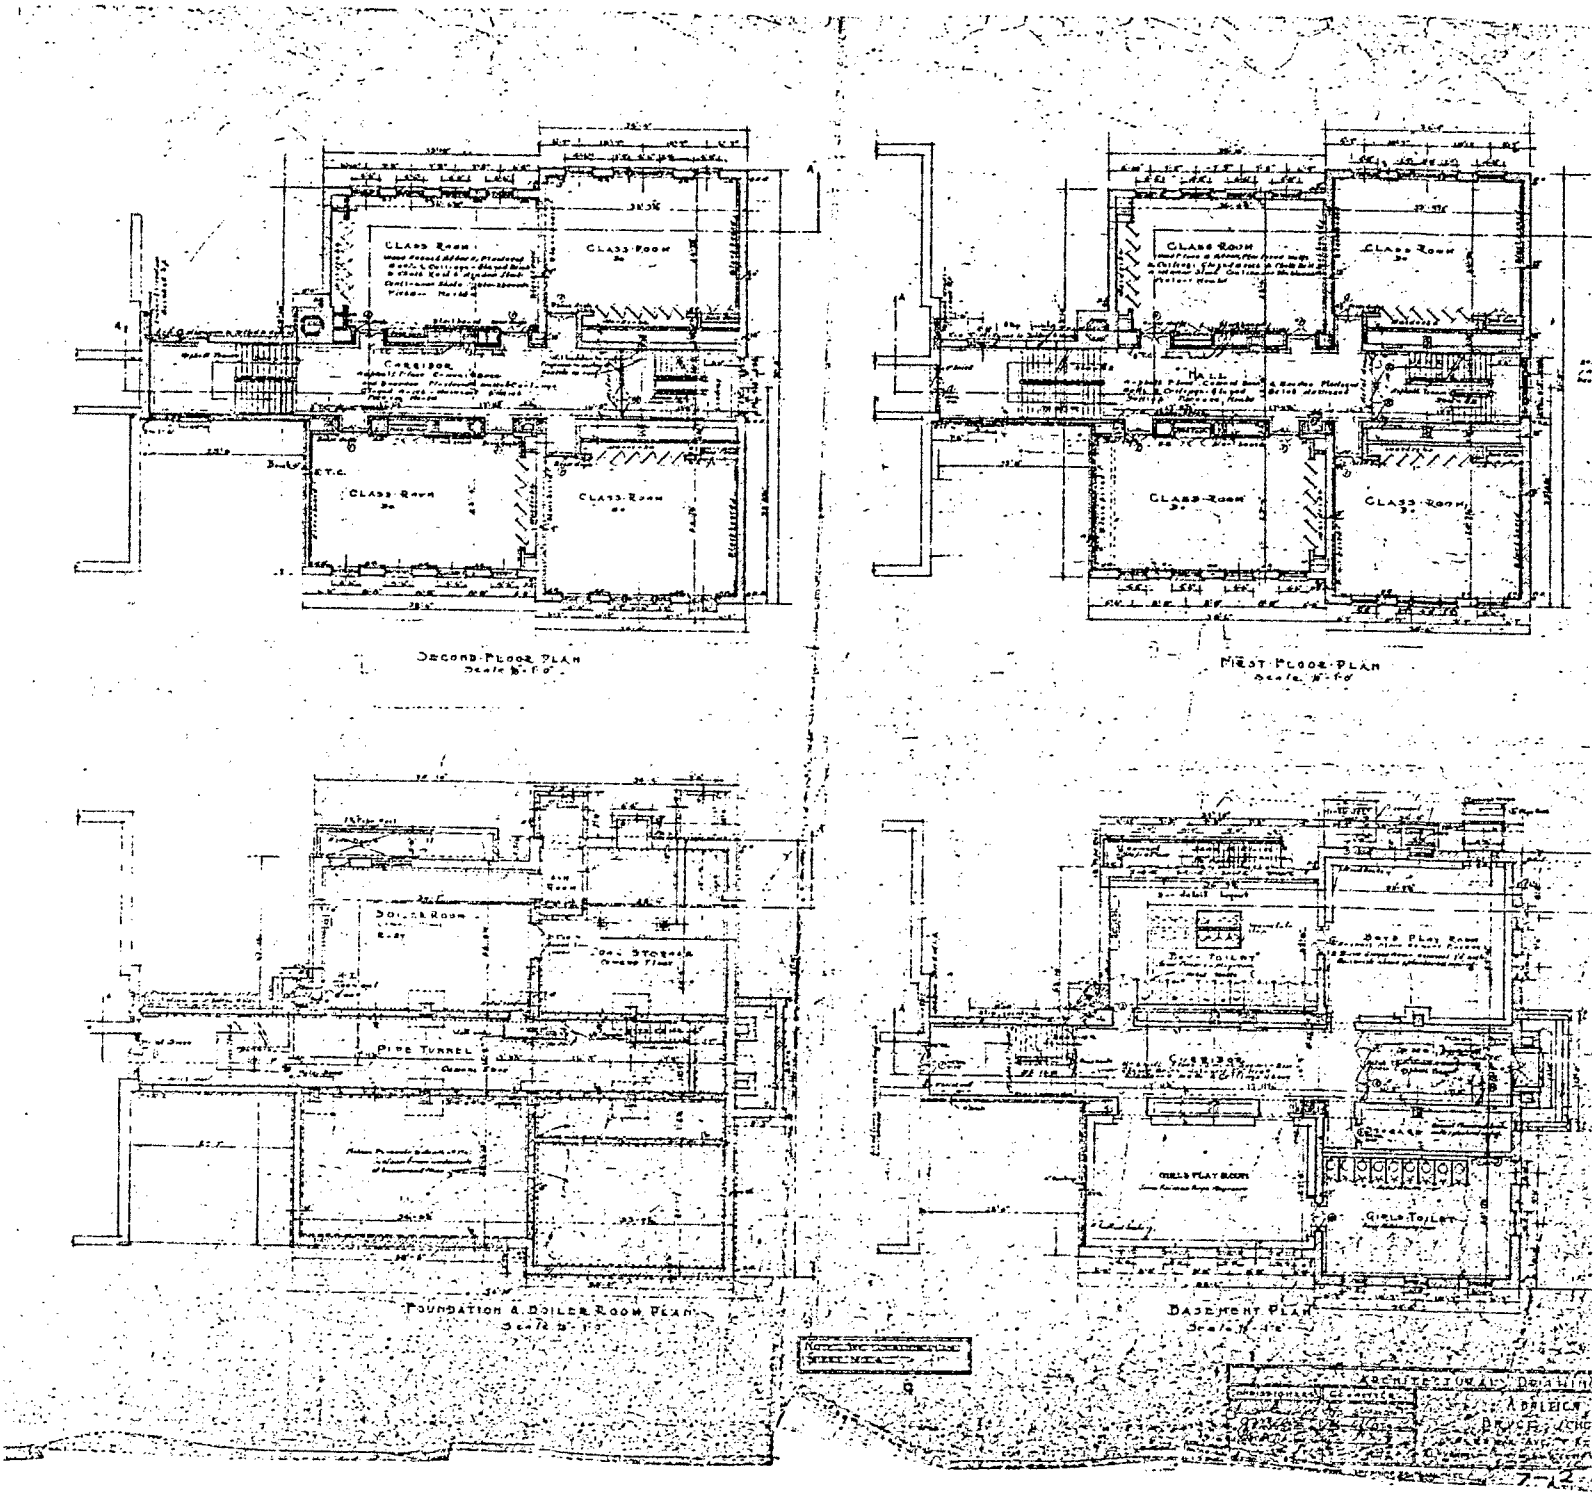
Class Room
Corridor
Hall
Boiler Room
Pipe Tunnel
Boys Toilet
Boys Play Room
Girls Play Room
Girls Toilet
Second Floor Plan
First Floor Plan
Foundation & Boiler Room Plan
Basement Plan
Architectural Drawing